Cert 9 L 13

Plan H 5

PLAN
Shewing Subdivision of
BLOCK 20
River Lot 10
Edmonton Settlement
The property of A. Hager

Scale - 50 ft. to an inch

A 23rd 10 a.m.
10.28 5 1452 August
Henry

MAP COLLECTION
UNIVERSITY OF ALBERTA
EDMONTON, ALBERTA
CANADA

Edmonton A-109 (1905) [Prob.]

Abraham Hager.

Owner.

I, Alfred Driscoll, of the city of Edmonton in the North West Territories of Canada Dominion Land Surveyor, do solemnly declare that this plan accurately shows the manner in which the land included therein has been surveyed and subdivided by me and that the said plan is prepared in accordance with the provisions of the "Land Titles Act, 1894"

Dated at Edmonton
this 18th day of August.
A.D. 1905 -
Signed in the presence
of M. Kimpe

A. Driscoll
Dominion Land Surveyor

I, Maurice Kimpe of the city of Edmonton in the district of Alberta, make oath and say :-

1) That I was personally present and did see Alfred Driscoll and Abraham Hager named in the within instrument who are personally known to me to be the persons named therein, duly sign and execute the same for the purposes named therein;

2) That the same was executed at the city of Edmonton in the District of Alberta, and that I am the subscribing witness thereto;

3) That I, Maurice Kimpe, know the said A. Driscoll and A. Hager. and they are in my belief of the full age of twenty-one years.

Sworn before me at the
City of Edmonton, in the
District of Alberta this
18th day of Aug. A.D. 1905

M. Kimpe

A Commissioner etc.

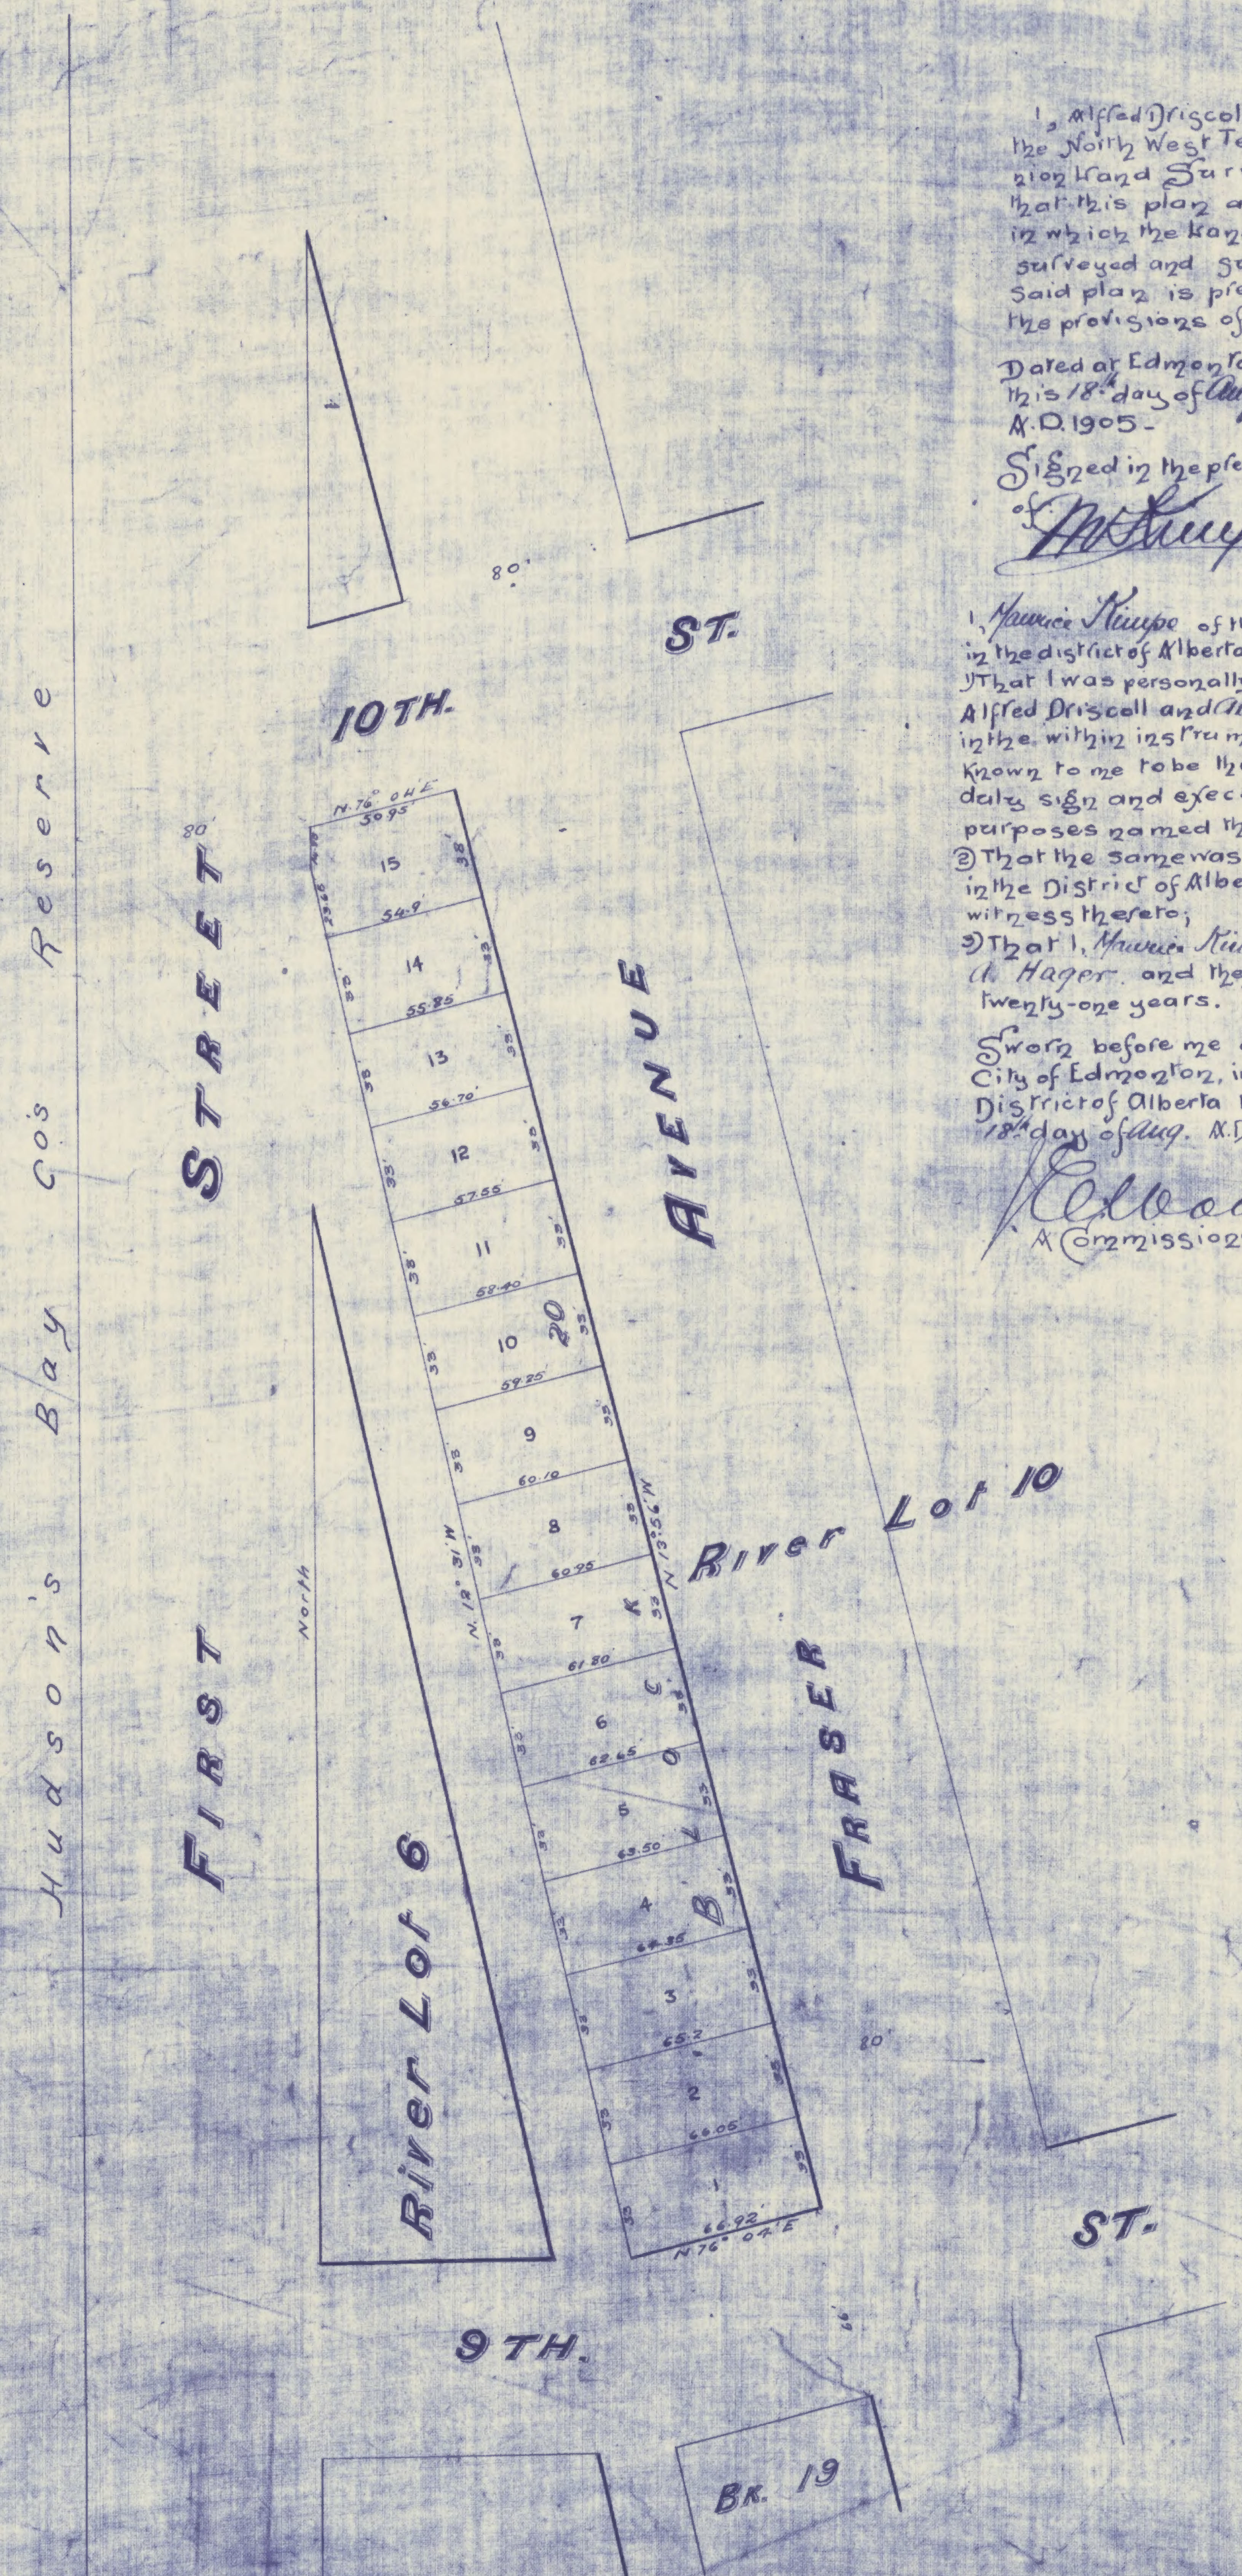
Hudson's Bay Co's Reserve
FIRST STREET
10TH. ST.
9TH. ST.
AVENUE
FRASER
River Lot 10
River Lot 6
BLOCK 20
North
80'
66'
N. 76° 04' E
N 76° 04' E
N. 12° 31' W
N 13° 56' W
15
14
13
12
11
10
9
8
7
6
5
4
3
2
1
50.95'
54.9'
55.85
56.70'
57.55
58.40
59.25
60.10
60.95
61.80
62.65
63.50
64.35
65.2
66.05
66.92'
23.68
14.10
38'
33'
Bk. 19

T 5